


APPENDIX F Site Access Strategy Drawing

SH5034-4PD-001

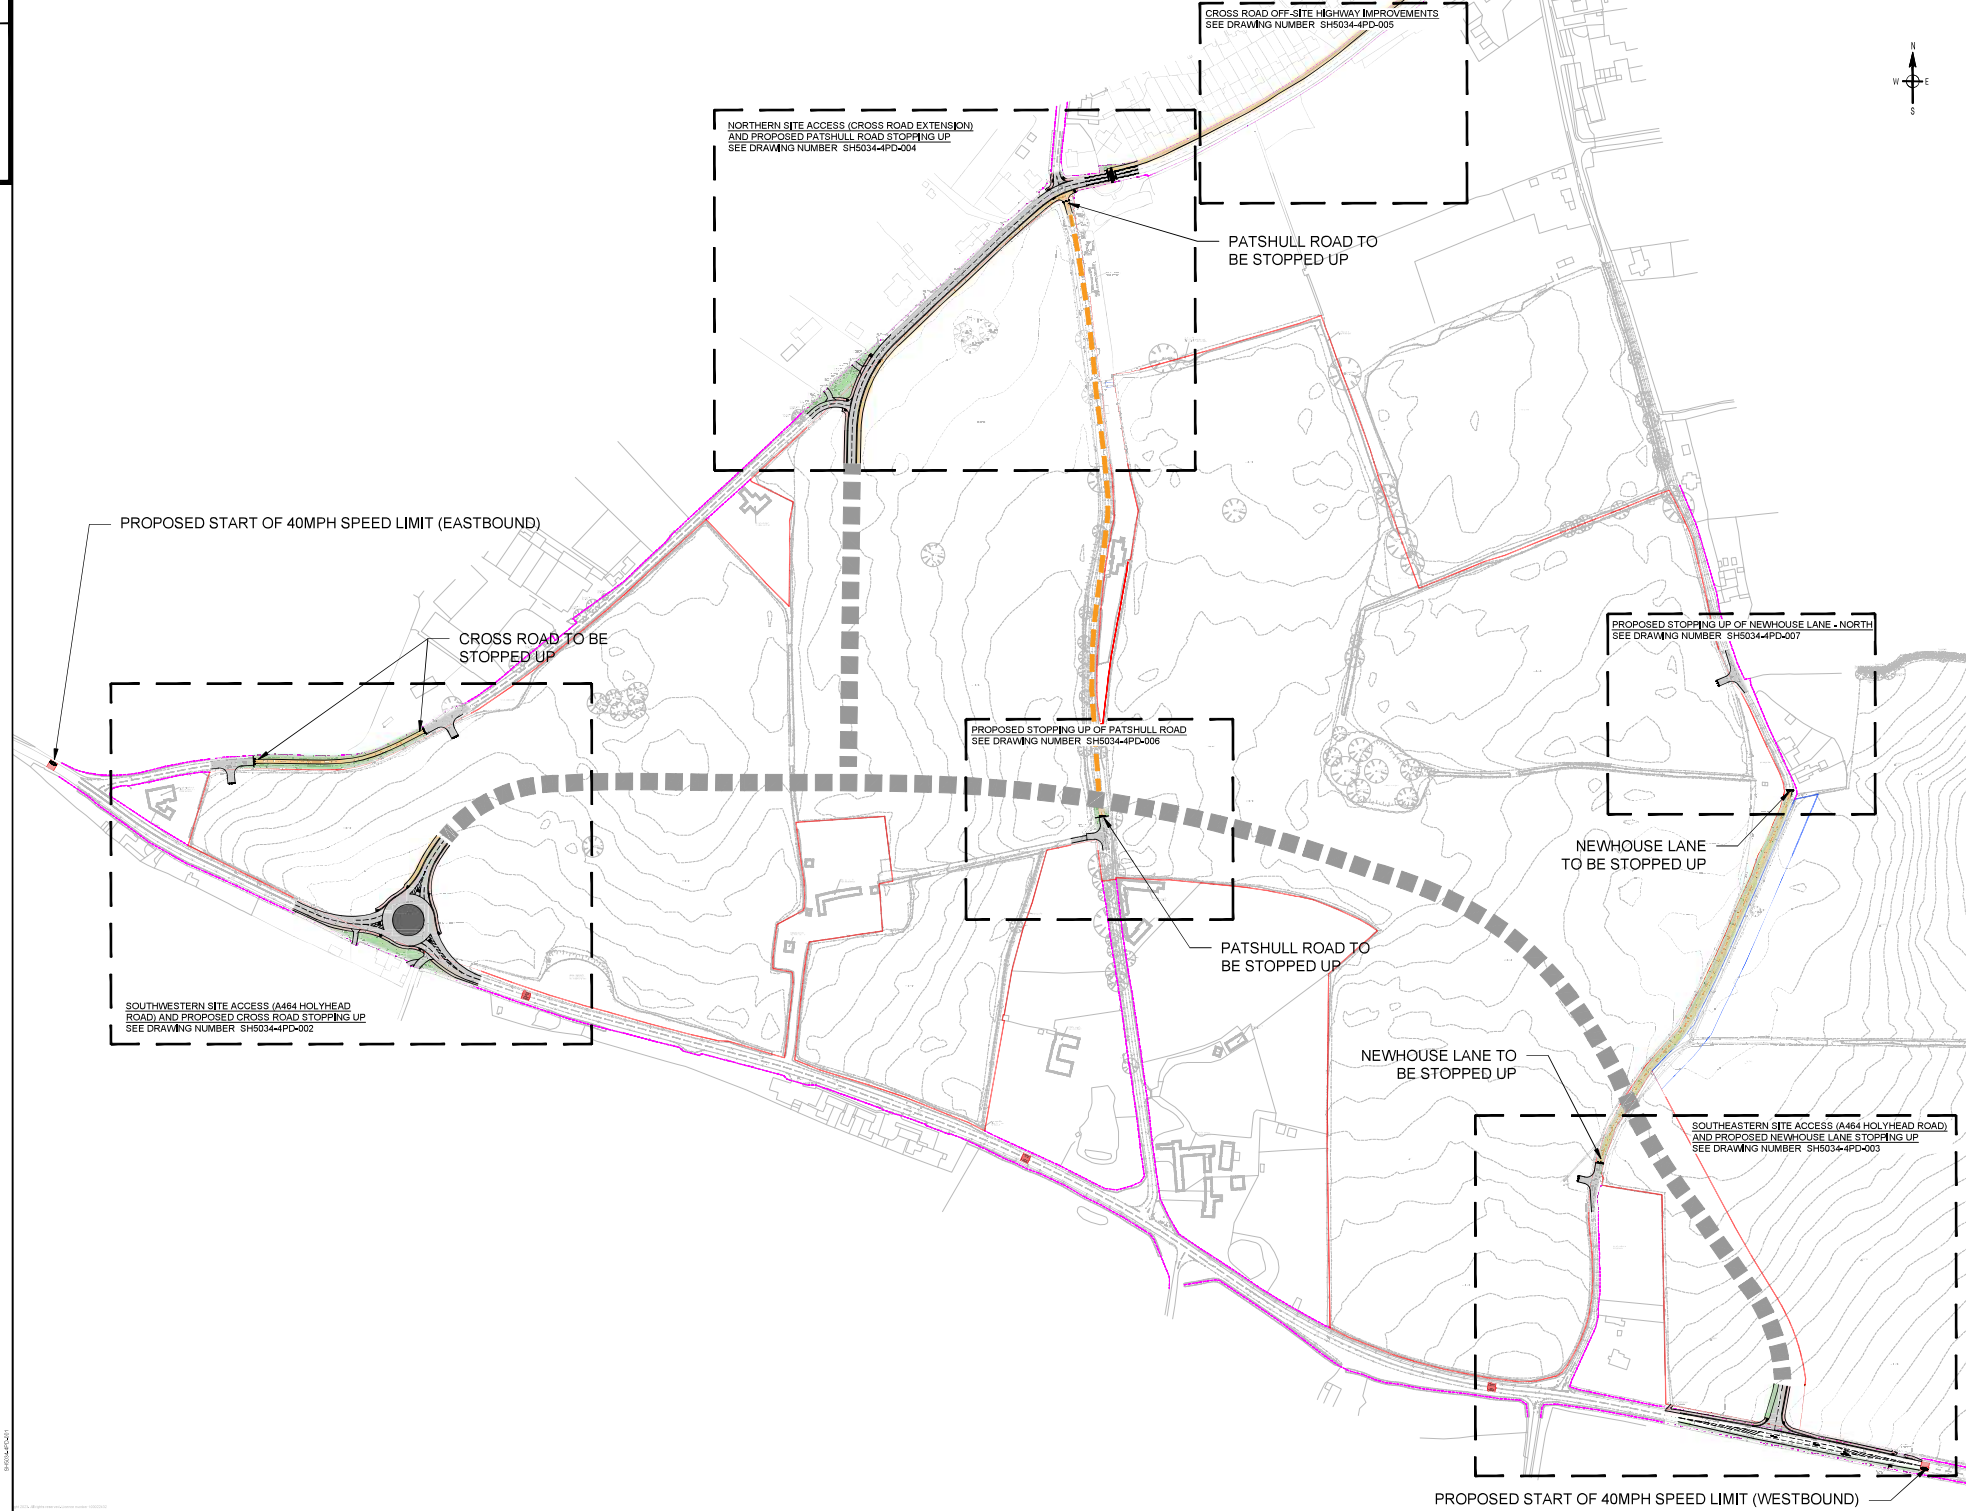

- KEY
- INDICATIVE SPINE ROAD ALIGNMENT
 - EXISTING ROAD TO BE DOWNGRADED TO A BYWAY OPEN TO ALL TRAFFIC (BOAT)
 - PROPOSED CARRIAGEWAY
 - PROPOSED FOOTWAY
 - PROPOSED SHARED FOOTWAY / CYCLEWAY
 - PROPOSED VERGE
 - SITE BOUNDARY
 - HIGHWAY BOUNDARY

NO	JA	DB	20.05.24
1:2000	PRELIMINARY		

ALBRIGHTON SOUTH

PROPOSED SITE ACCESS STRATEGY - OVERVIEW



BONINGALE HOMES



SH5034-4PD-001

PROPOSED START OF 40MPH SPEED LIMIT (WESTBOUND)

APPENDIX G South Western Site Access Roundabout

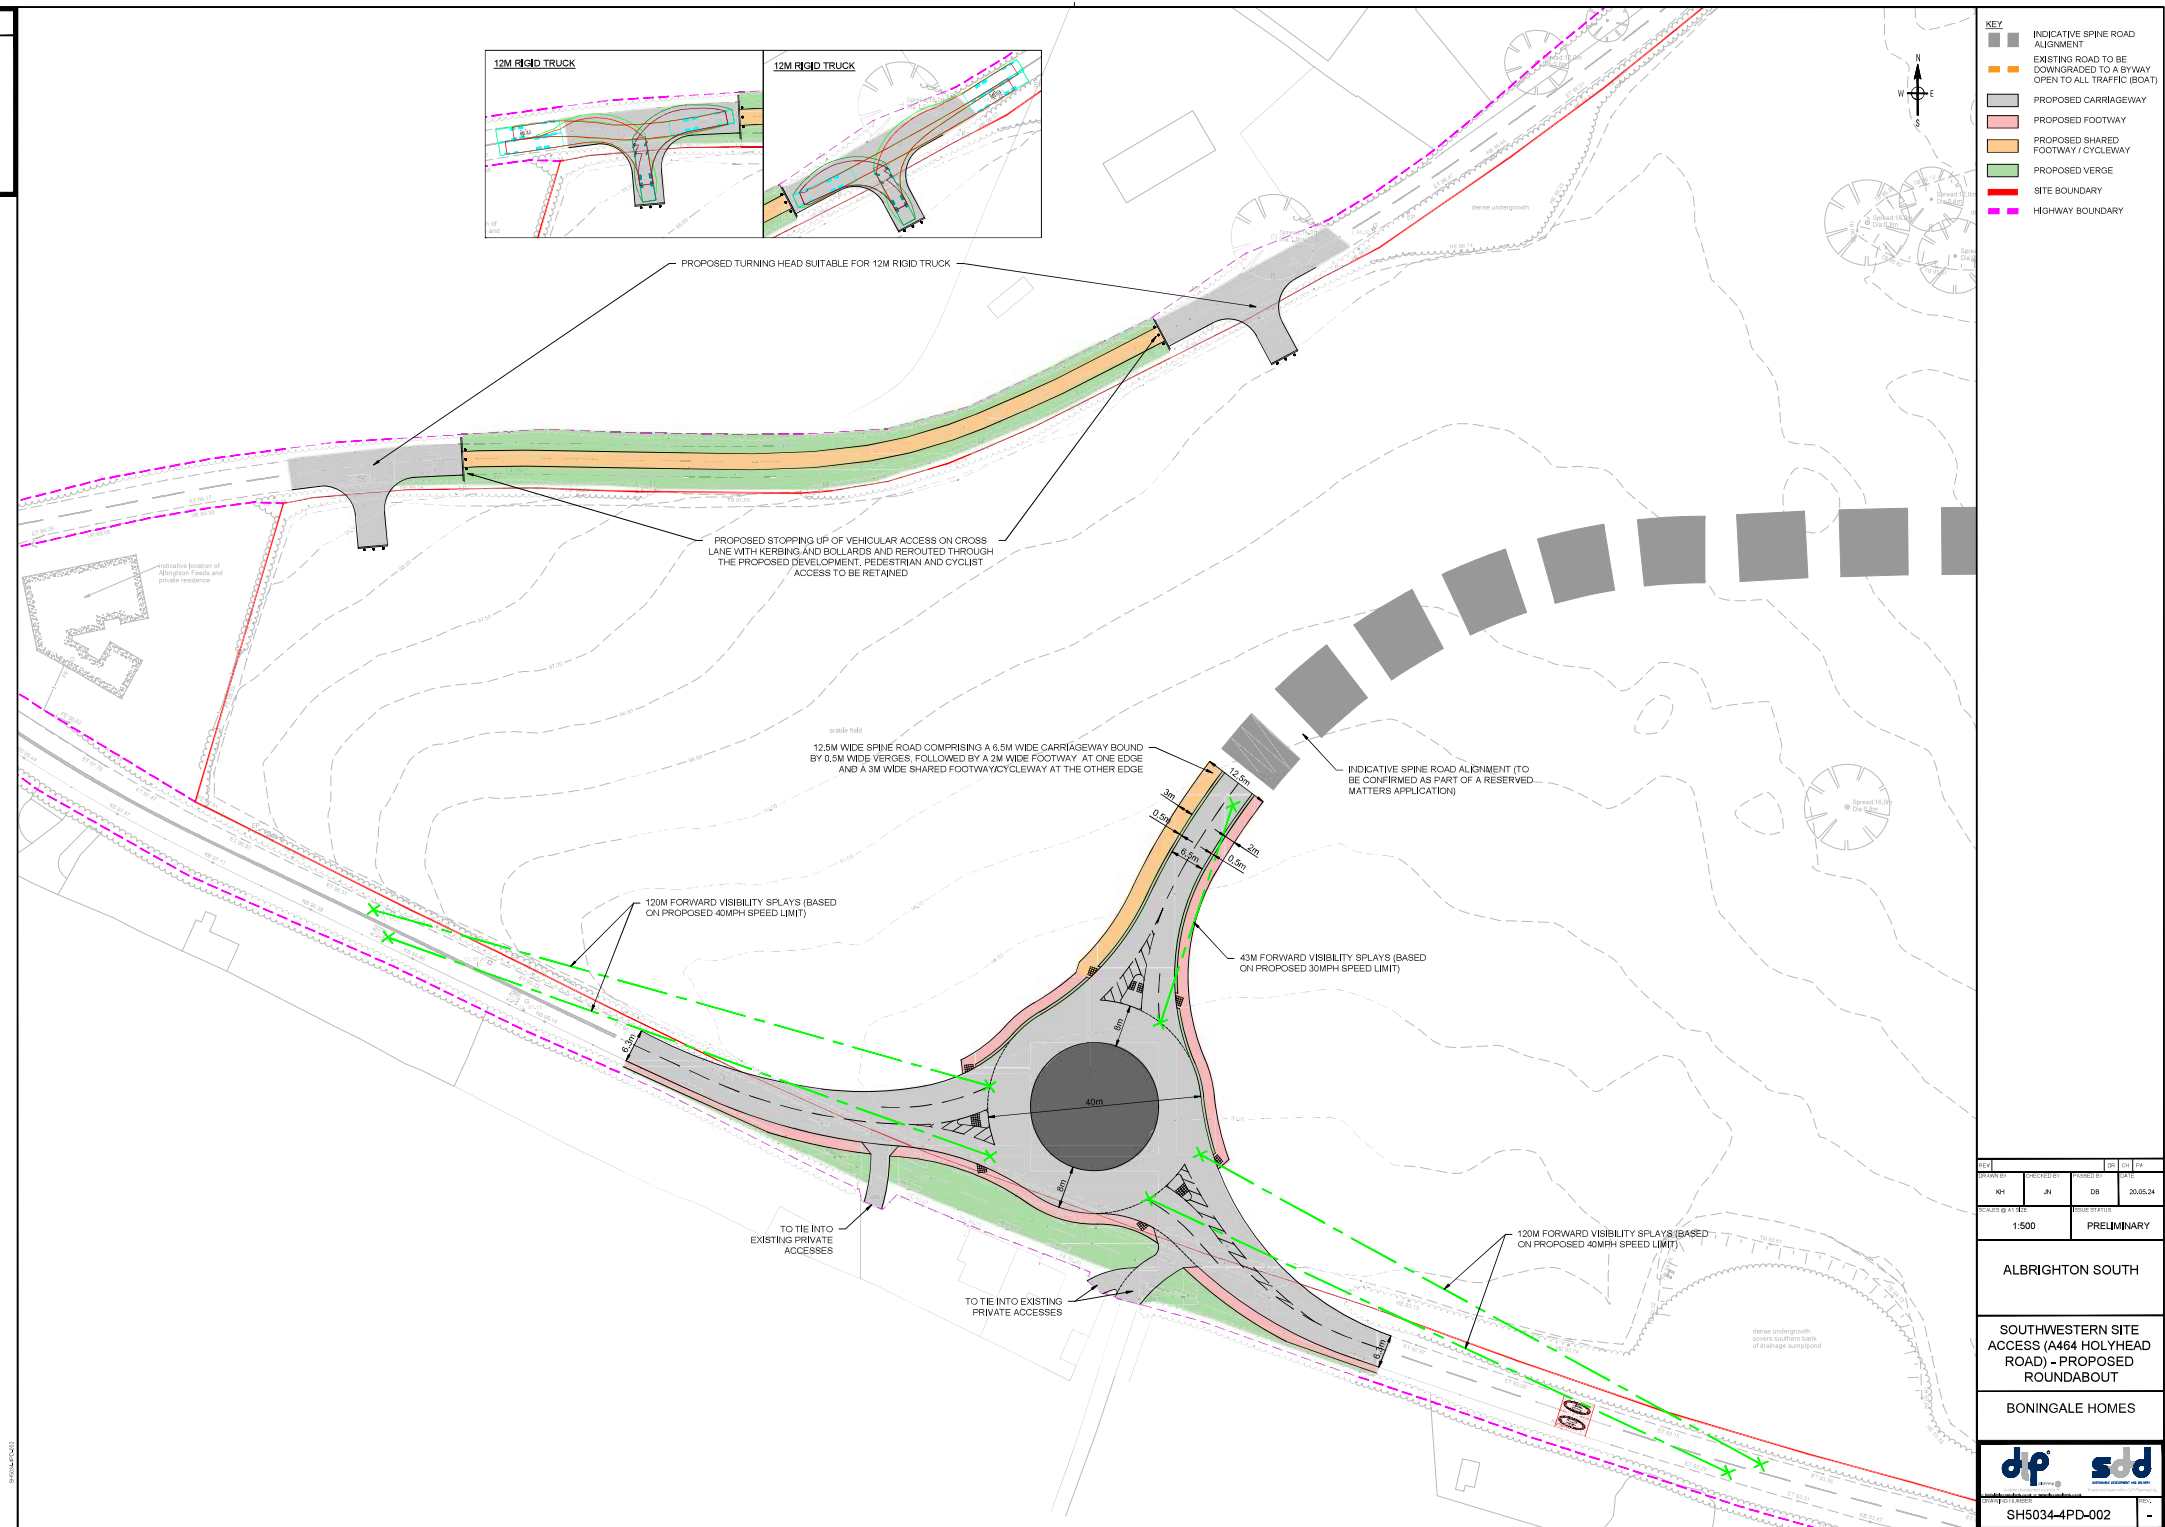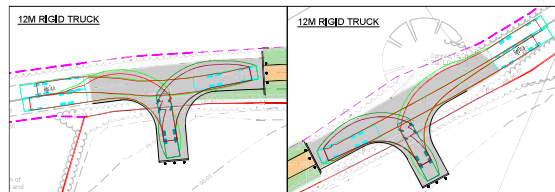

KEY	
	INDICATIVE SPINE ROAD ALIGNMENT
	EXISTING ROAD TO BE DOWNGRADED TO A BYWAY OPEN TO ALL TRAFFIC (BOAT)
	PROPOSED CARRIAGEWAY
	PROPOSED FOOTWAY
	PROPOSED SHARED FOOTWAY / CYCLEWAY
	PROPOSED VERGE
	SITE BOUNDARY
	HIGHWAY BOUNDARY


REV		DR	CH	PA
DRAWN BY	CHECKED BY	ISSUED BY	DATE	
KH	JN	DB	20.05.24	
SCALES @ A1 SIZE		ISSUE STATUS		
1:500		PRELIMINARY		

ALBRIGHTON SOUTH


SOUTHWESTERN SITE
ACCESS (A464 HOLYHEAD
ROAD) - PROPOSED
ROUNDBOUT

BONINGALE HOMES

APPENDIX G South Western Site Access Roundabout

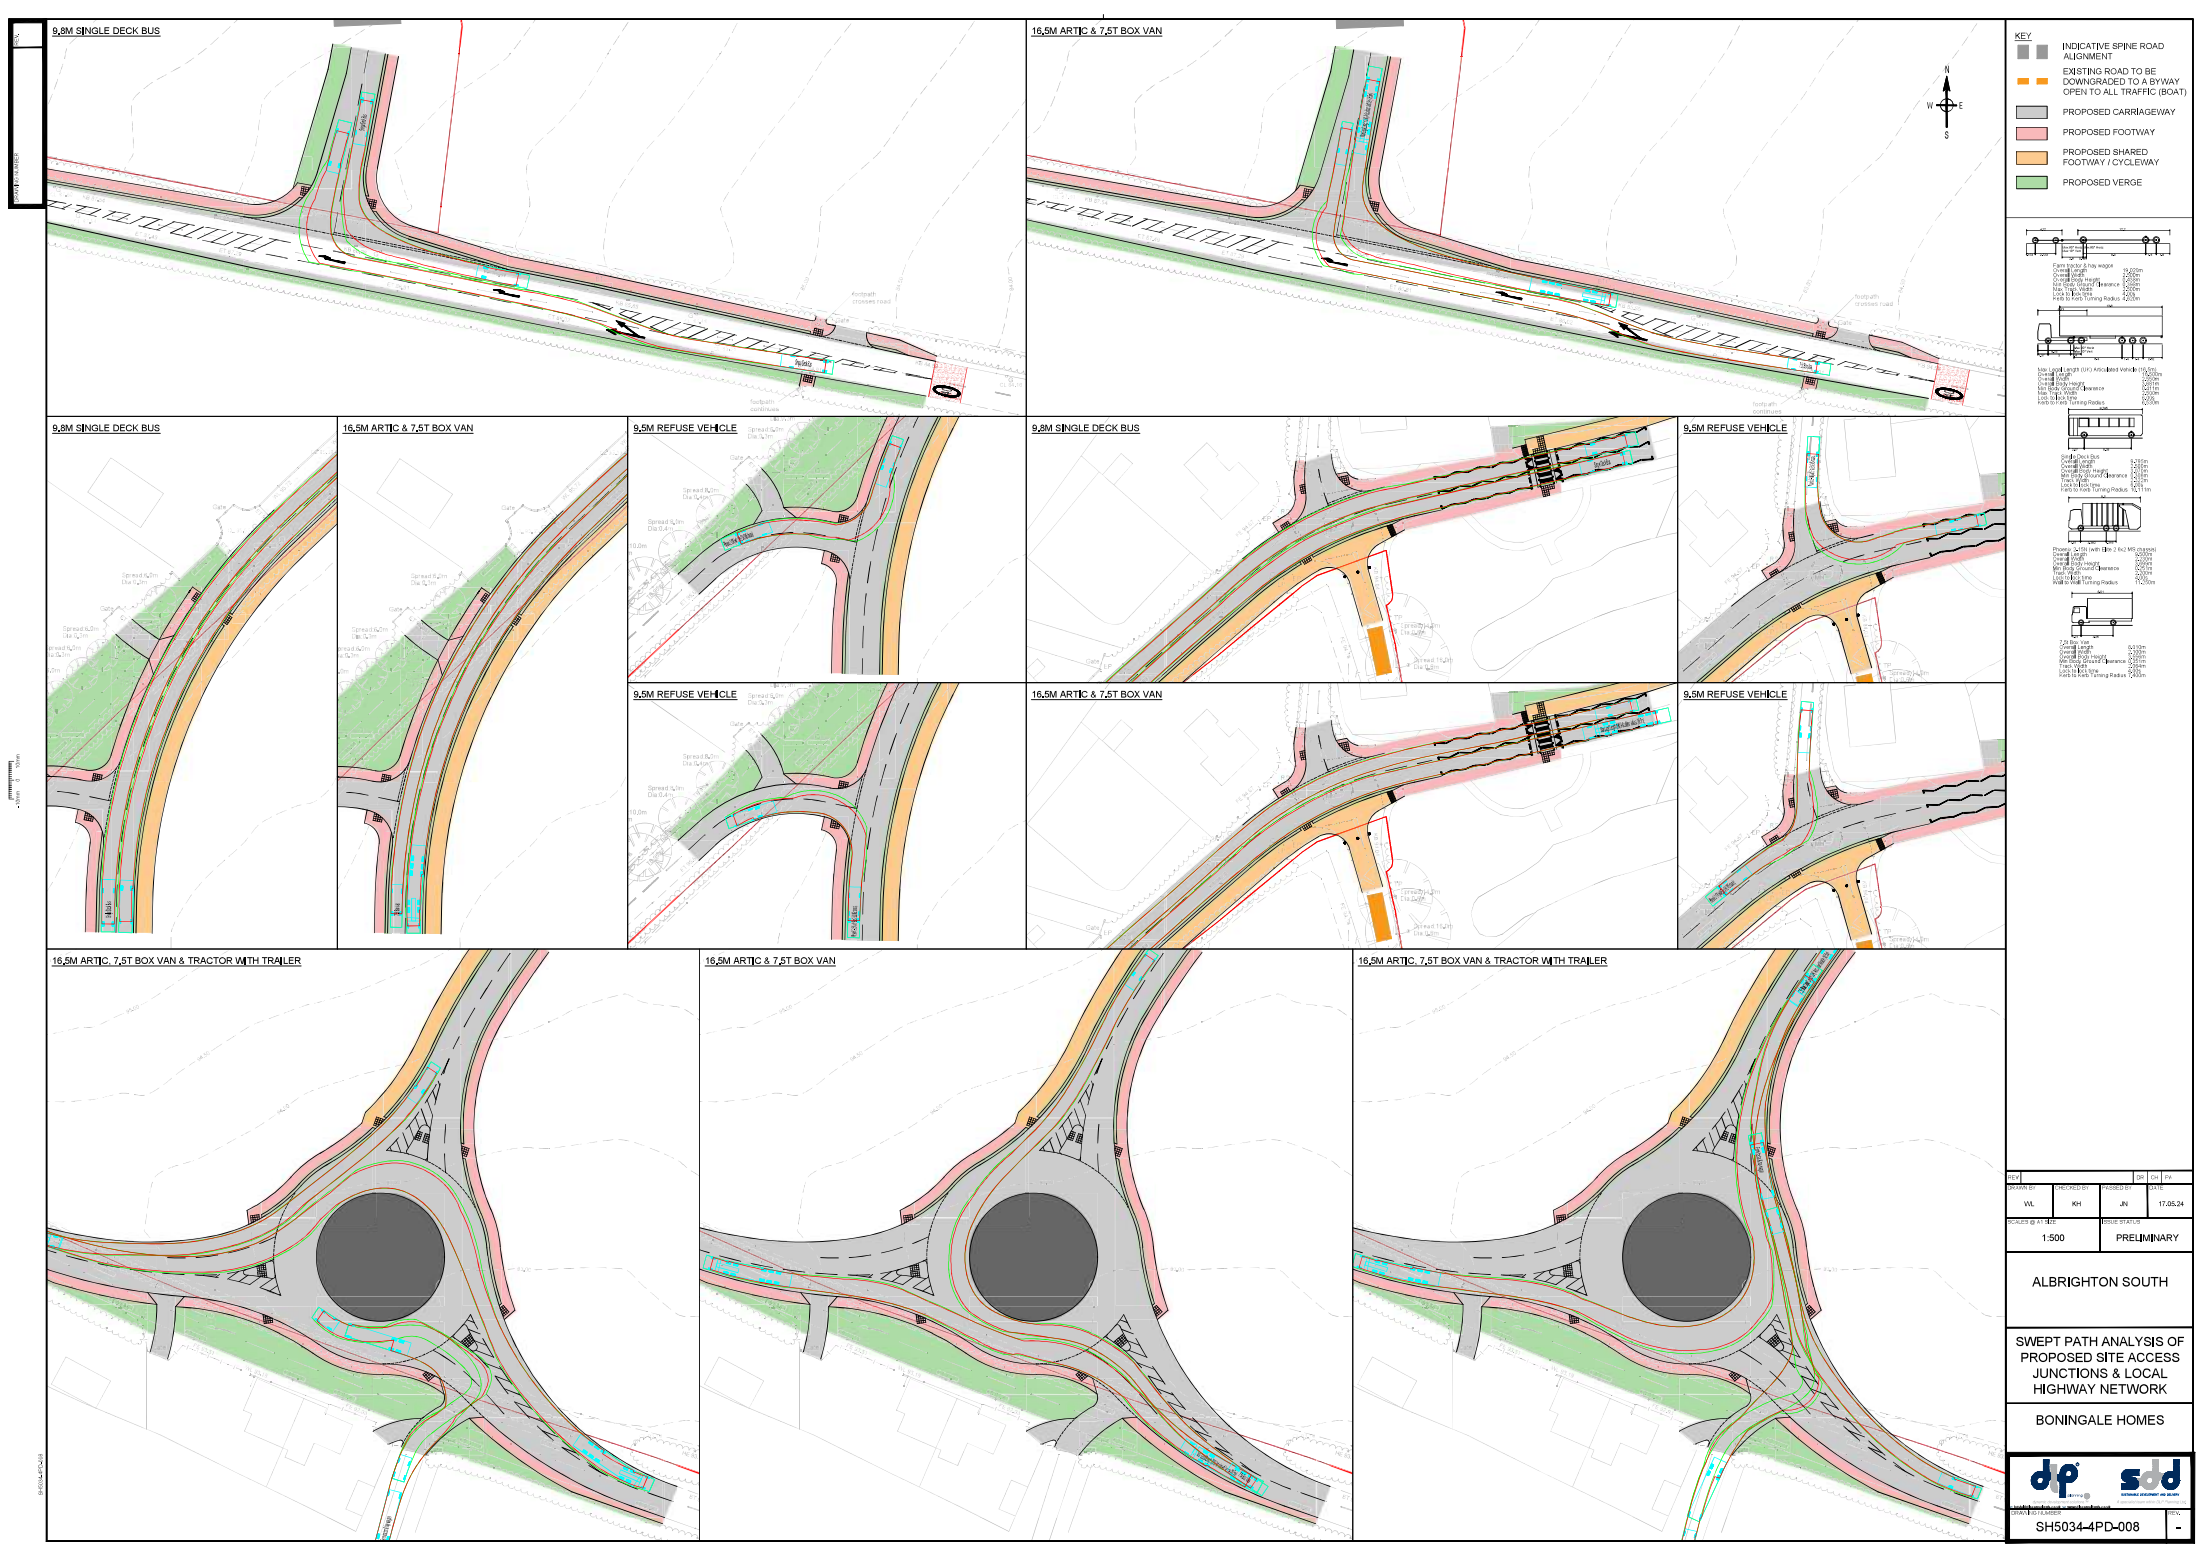

- KEY**
- EXISTING SPINE ROAD ALIGNMENT
 - EXISTING ROAD TO BE DOWNGRADED TO A BYWAY OPEN TO ALL TRAFFIC (BOAT)
 - PROPOSED CARRIAGEWAY
 - PROPOSED FOOTWAY
 - PROPOSED SHARED FOOTWAY / CYCLEWAY
 - PROPOSED VERGE

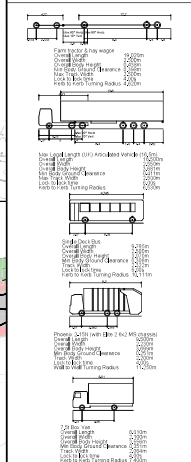


DATE	20/01/2024	BY	CH
WAL	KH	JN	17.05.24
SCALE	1:500	STATUS	PRELIMINARY

ALBRIGHTON SOUTH

SWEPT PATH ANALYSIS OF PROPOSED SITE ACCESS JUNCTIONS & LOCAL HIGHWAY NETWORK

BONINGALE HOMES

APPENDIX H South Eastern Site Access Ghost Island Right Turn Junction

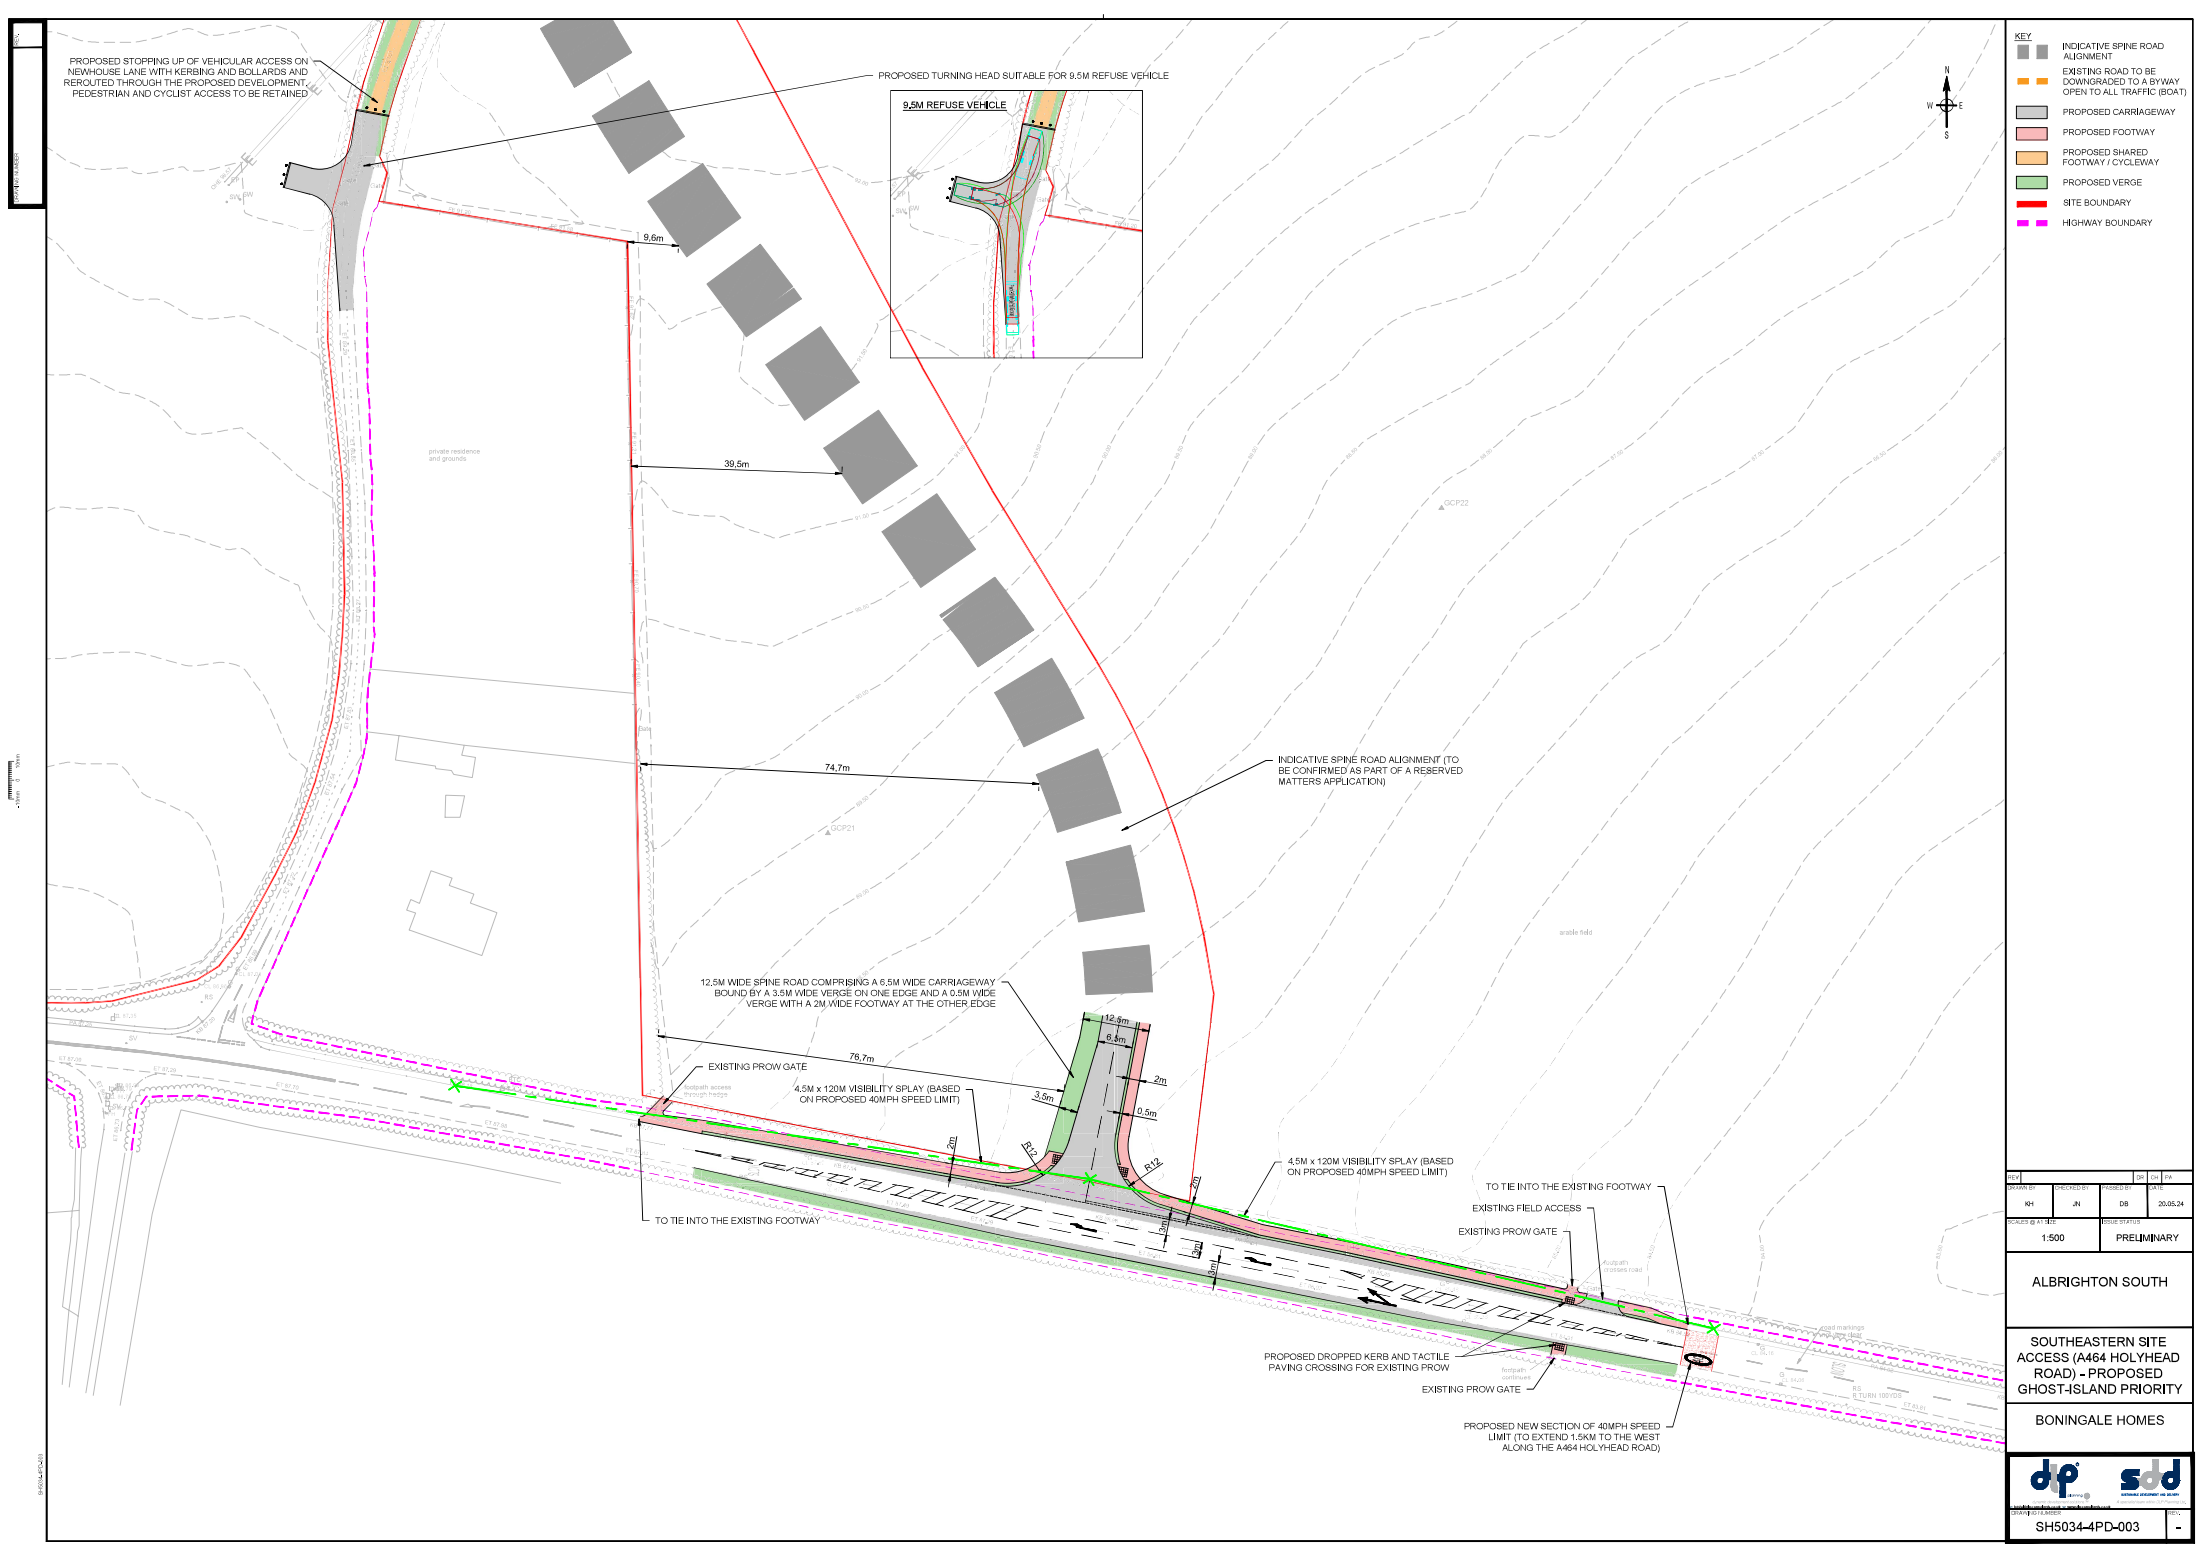

- KEY**
- INDICATIVE SPINE ROAD ALIGNMENT
 - EXISTING ROAD TO BE DOWNGRADED TO A BYWAY OPEN TO ALL TRAFFIC (BOAT)
 - PROPOSED CARRIAGEWAY
 - PROPOSED FOOTWAY
 - PROPOSED SHARED FOOTWAY / CYCLEWAY
 - PROPOSED VERGE
 - SITE BOUNDARY
 - HIGHWAY BOUNDARY

NO	JA	DB	20.05.24
1:500	PRELIMINARY		

ALBRIGHTON SOUTH

SOUTHEASTERN SITE ACCESS (A464 HOLYHEAD ROAD) - PROPOSED GHOST-ISLAND PRIORITY

BONINGALE HOMES