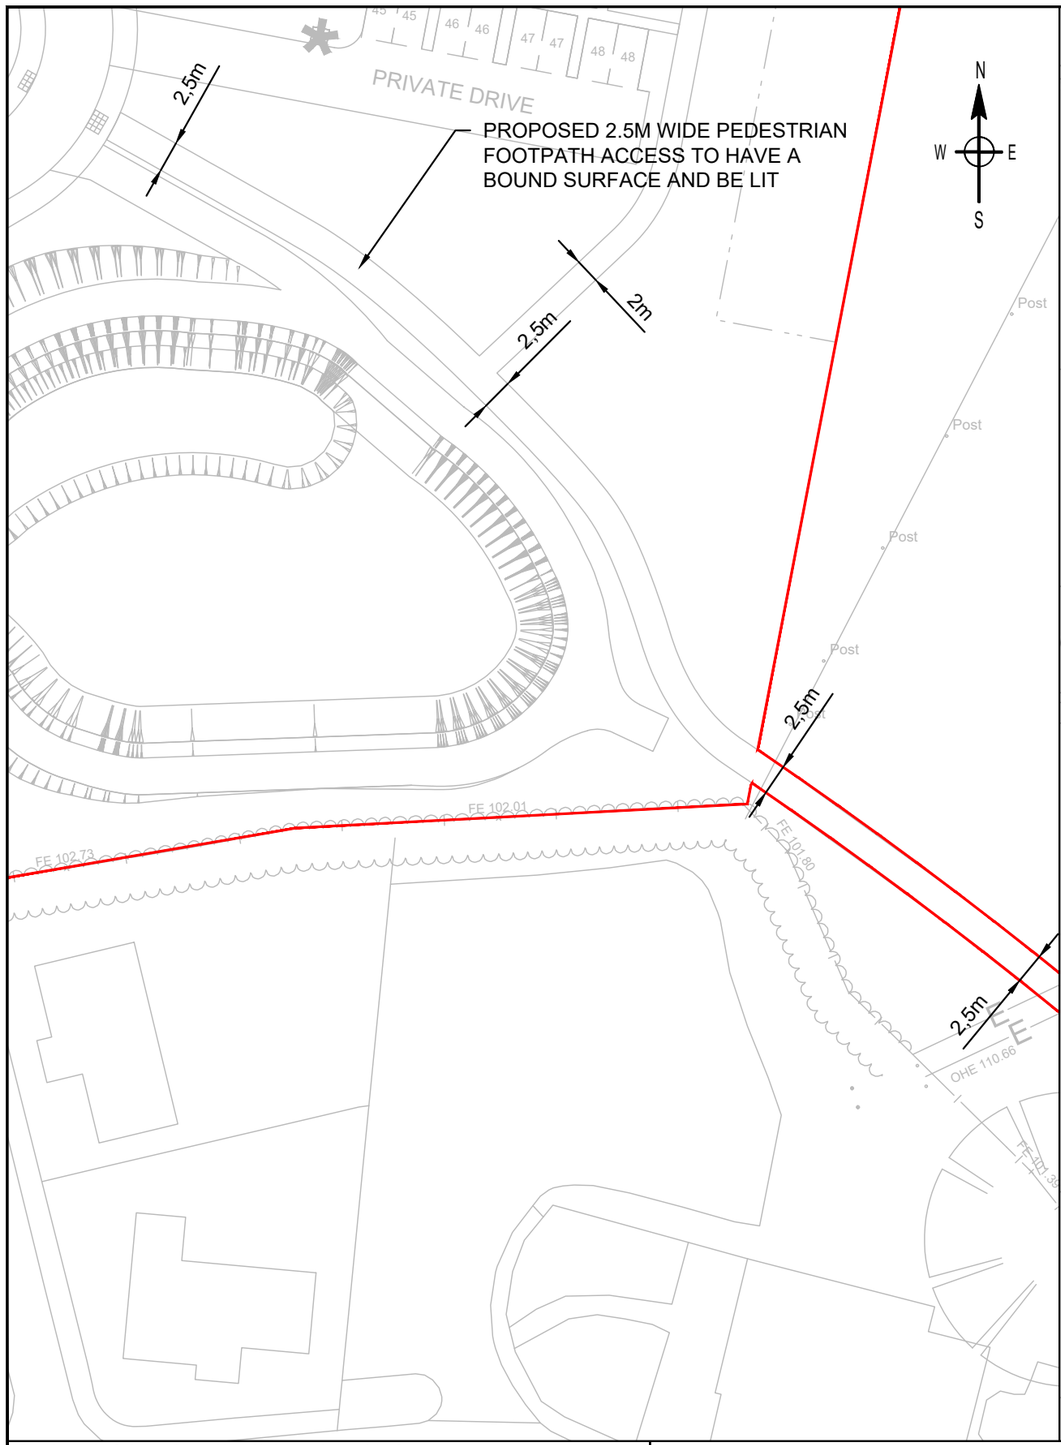

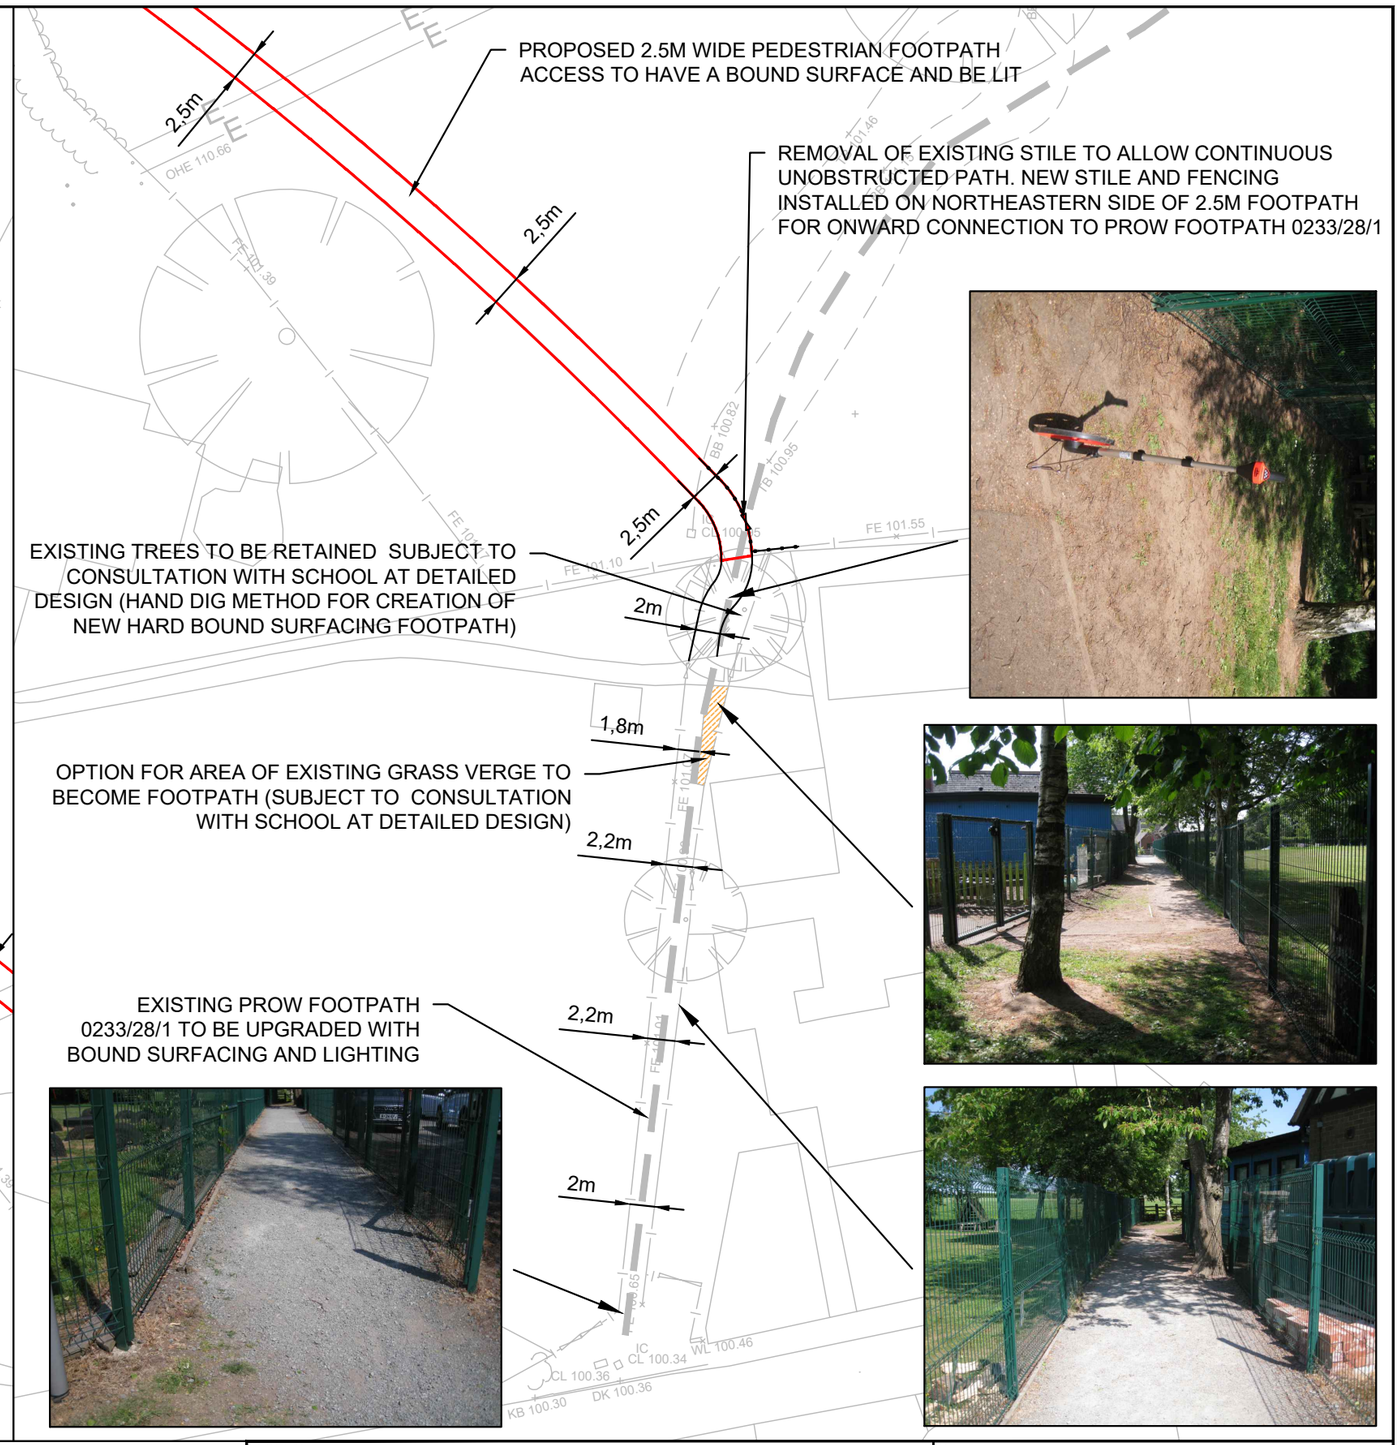

Based upon the Ordnance Survey Map with the permission of the Controller of H.M. Stationary Office @ Crown Copyright Contract No. 100048330

REV		DR	CH	AP	DATE

PROJECT
LAND AT TILSTOCK ROAD, TILSTOCK

CLIENT
BONINGALE DEVELOPMENTS LTD

DRAWING TITLE
PROPOSED PEDESTRIAN ACCESS VIA TILSTOCK LANE

Transport & Infrastructure
e: transportandinfrastructure@dlpconsultants.co.uk w: www.dlpconsultants.co.uk

DRAWN BY	CHECKED BY	APPROVED BY	DATE	SCALES @ A3 SIZE	ISSUE STATUS	DRAWING NUMBER	REV.
KH	AM	AM	31.07.25	1:500	PLANNING	SH5037-11PD-004	

CAD FILE NAME : SH5037-11PD-004

10mm 0 -10mm